

michael parker studios

13755 thompson place drive mint hill, nc 2 8 2 2 7 7 0 4 - 5 7 8 - 2 8 5 1

PREMIER STORAGE INVESTORS

SELF STORAGE

ARLINGTON, MASSACHUSETTS Project No. 21-033

Re-Design
April 12, 2022

REVISIONS

No. Description Date

1st. FLOOR PLAN

A-101

Copyright 2021 Michael Parker Studios PLLC

1st. FLOOR GROSS
9,067 sq.ft. - Storage
907 sq.ft. - Office
9,974 sq. ft TOTAL

BUILDING GROSS

91,754 sq.ft. - Storage 907 sq.ft. - Office 92,858 sq. ft TOTAL






13755 thompson place drive mint hill, nc 2 8 2 2 7 7 0 4 - 5 7 8 - 2 8 5 1

michael parker

studios

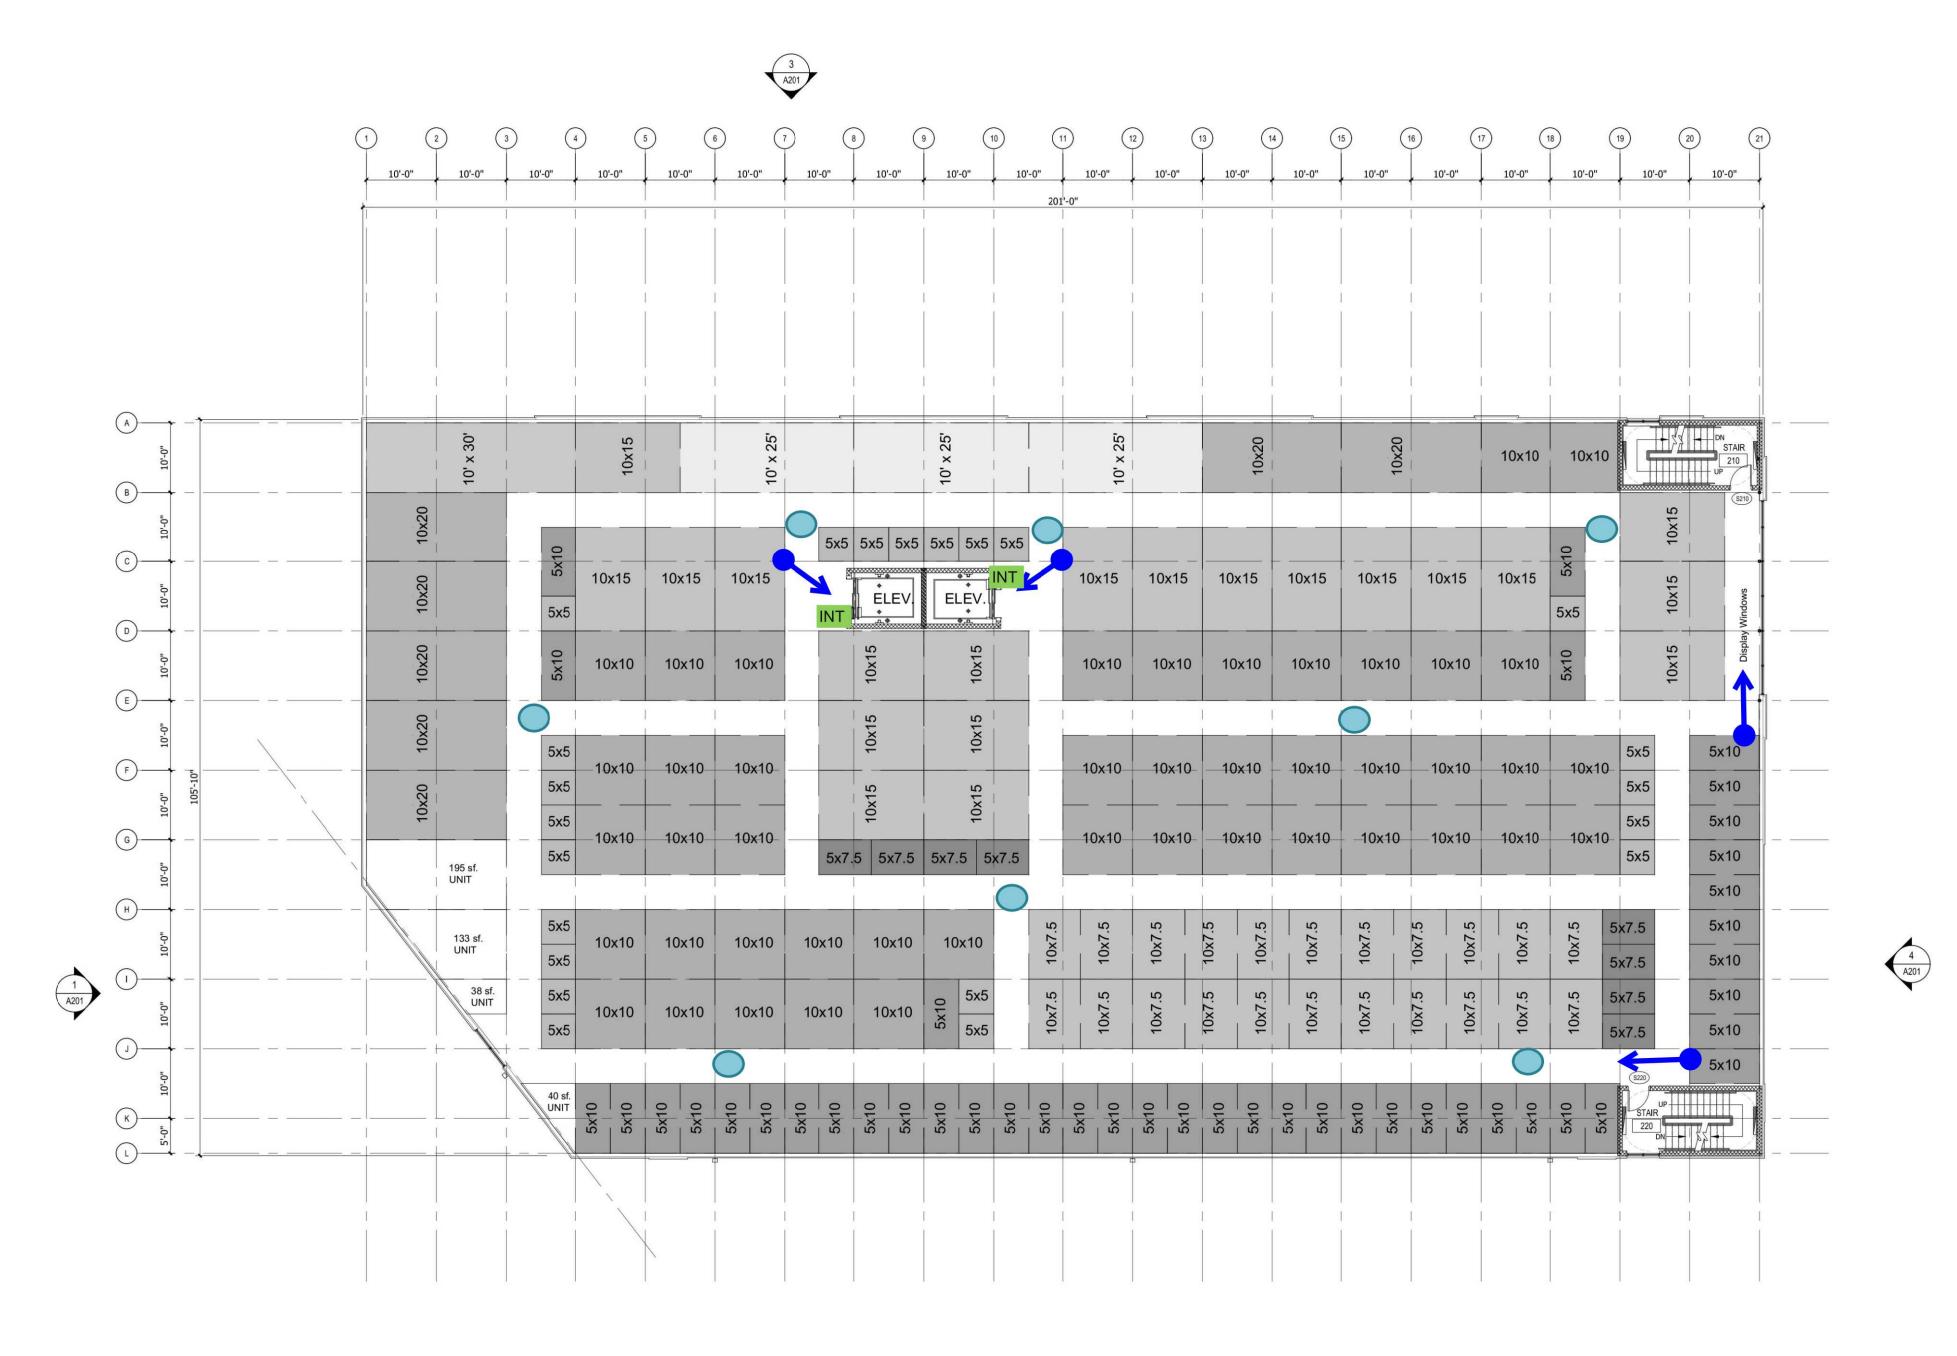

PREMIER STORAGE INVESTOR

SELF STORAGE

ARLINGTON, MASSACHUSETTS Project No. 21-033

Re-Design
April 12, 2022

REVISIONS

No. Description Date

2nd. FLOOR PLAN

A201


2nd. FLOOR GROSS 20,721 sq. ft TOTAL EACH





(A)— B — ©— 10x15 | 10x15 | 10x15 | 10x15 | 10x15 | 10x15 | 10x15 10x15 10x15 10x15 D ---10x10 | 10x10 | 10x10 | 10x10 | 10x10 | E -(F)— 5x10 5x10 5x5 G — 10x10 10x10 10x10 10x10 10x10 10x10 10x10 10x10 5x7.5 5x7.5 5x7.5 5x7.5 5x10 195 sf. UNIT 5x10 H — 5x10 133 sf. UNIT 4 A201 5x10 38 sf. UNIT 5x10 10x10 5x10 <u>J</u>— (K)—_____

3rd. FLOOR GROSS 20,721 sq. ft TOTAL

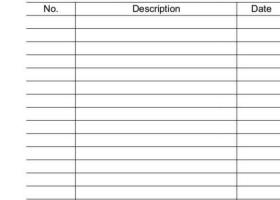

3rd. FLOOR PLAN

Re-Design April 12, 2022 REVISIONS

02/09/22

SELF STORAGE

ARLINGTON, MASSACHUSETTS


Project No. 21-033

michael parker


13755 thompson place drive mint hill, nc 2 8 2 2 7 7 0 4 - 5 7 8 - 2 8 5 1

studios



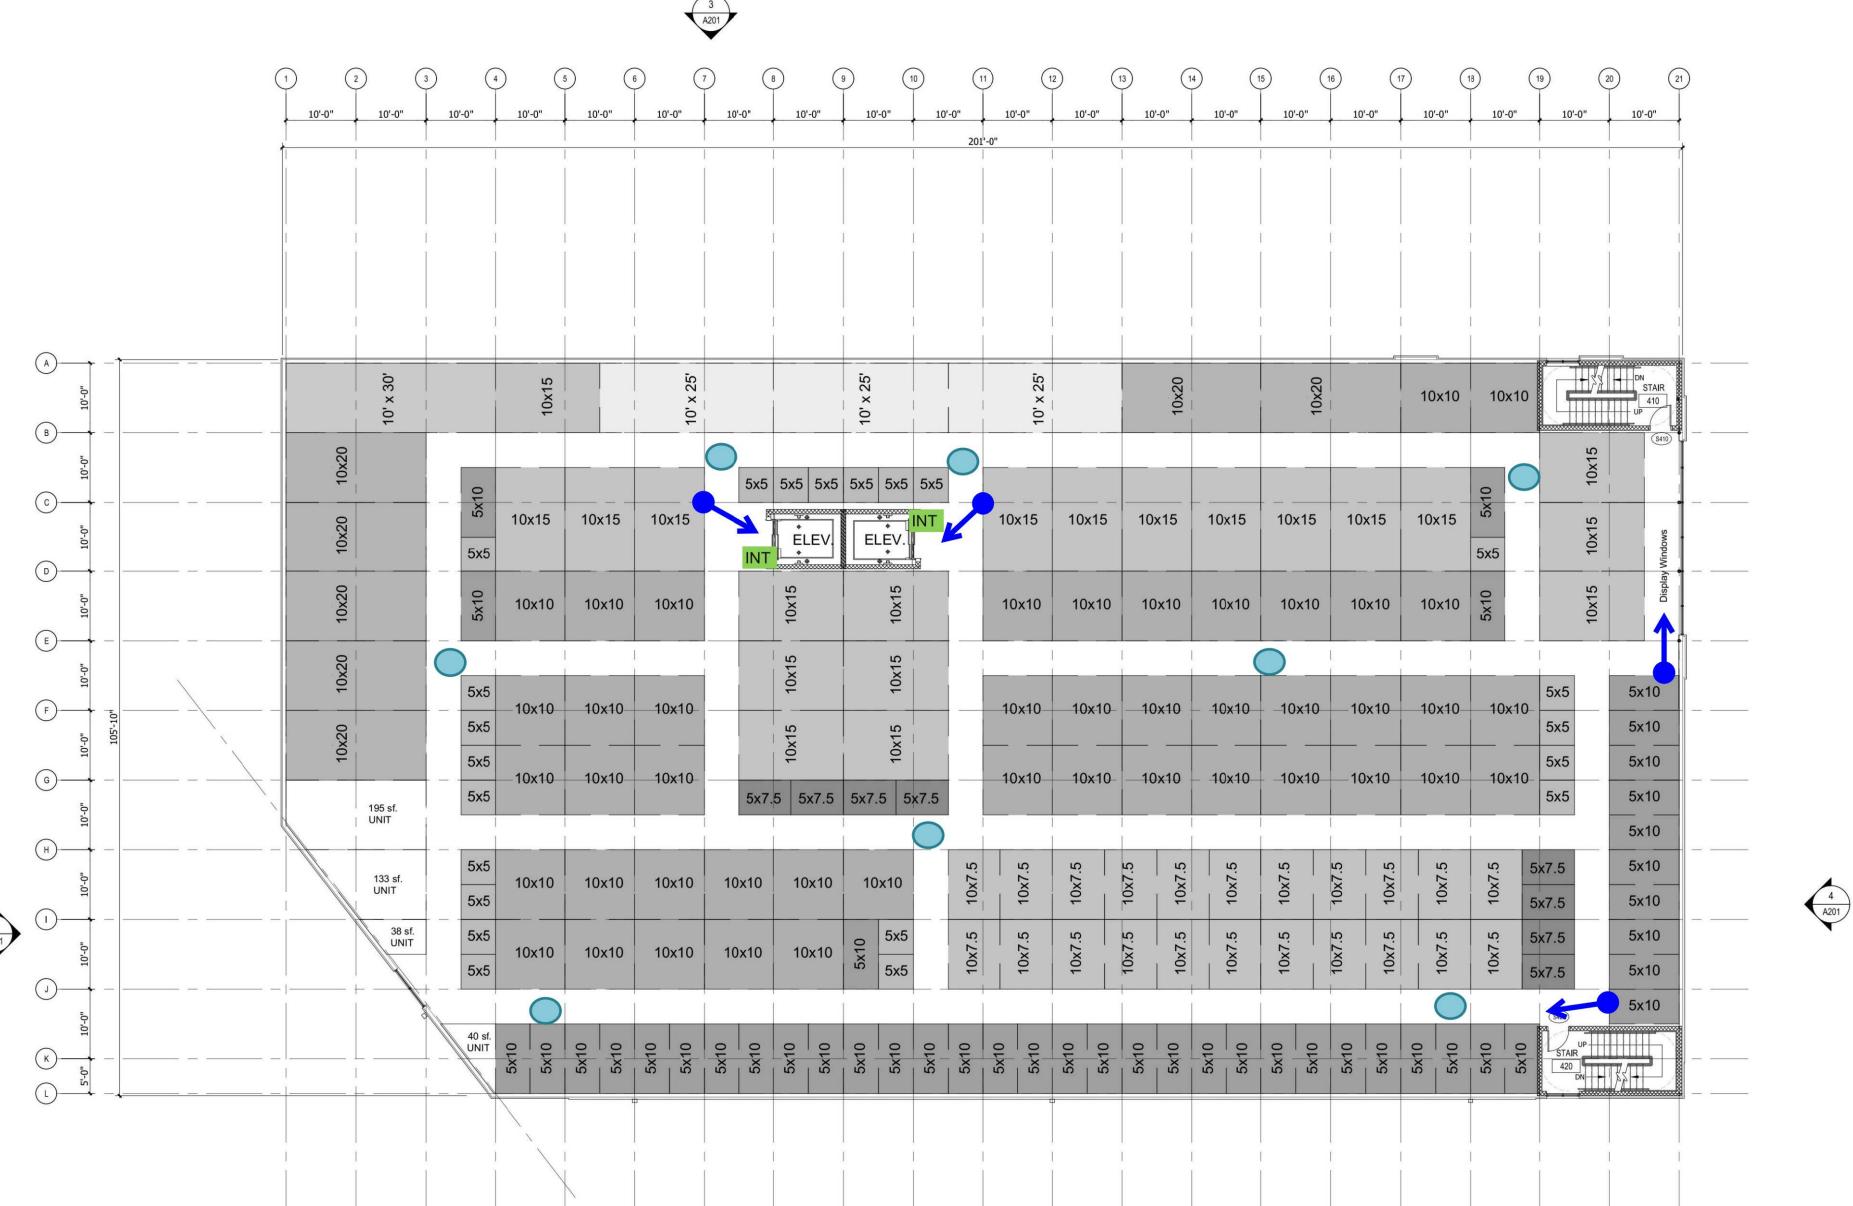

4th. FLOOR GROSS 20,721 sq. ft TOTAL EACH

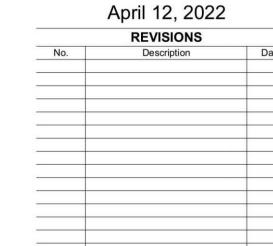

SELF STORAGE

ARLINGTON, MASSACHUSETTS

Project No. 21-033

Re-Design

02/09/22

michael parker


13755 thompson place drive mint hill, nc 2 8 2 2 7 7 0 4 - 5 7 8 - 2 8 5 1

studios

4th. FLOOR PLAN

Copyright 2021 Michael Parker Studios PLLC



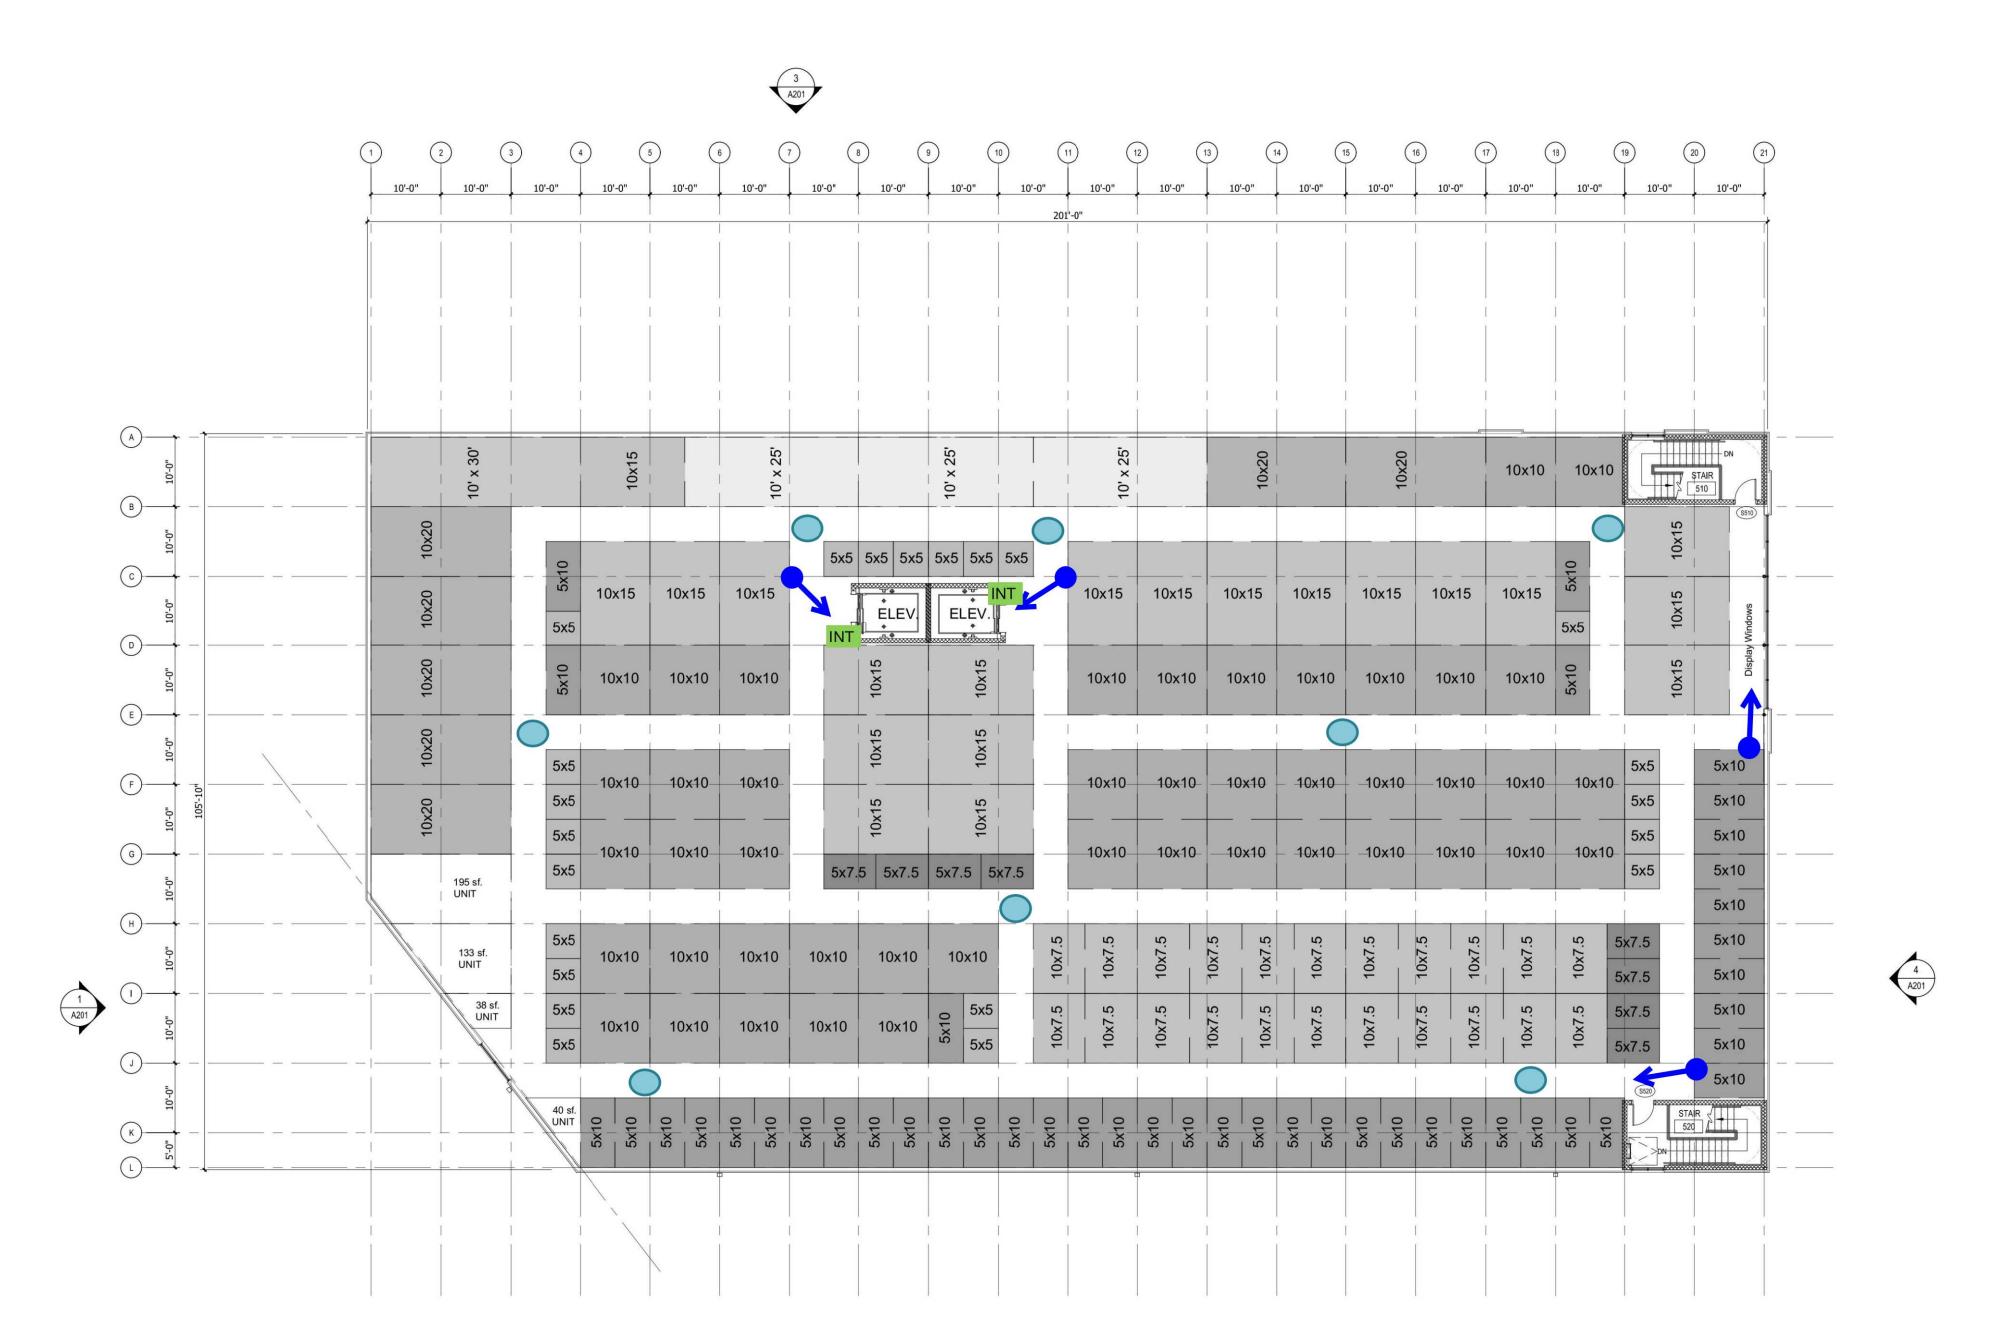

5th. FLOOR GROSS 20,721 sq. ft TOTAL EACH






13755 thompson place drive mint hill, nc 2 8 2 2 7 7 0 4 - 5 7 8 - 2 8 5 1



ARLINGTON, MASSACHUSETTS Project No. 21-033

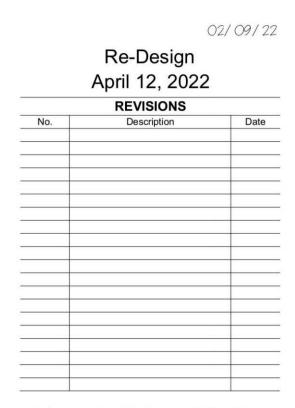

5th. FLOOR PLAN

A-105
Copyright 2021 Michael Parker Studios PLLC